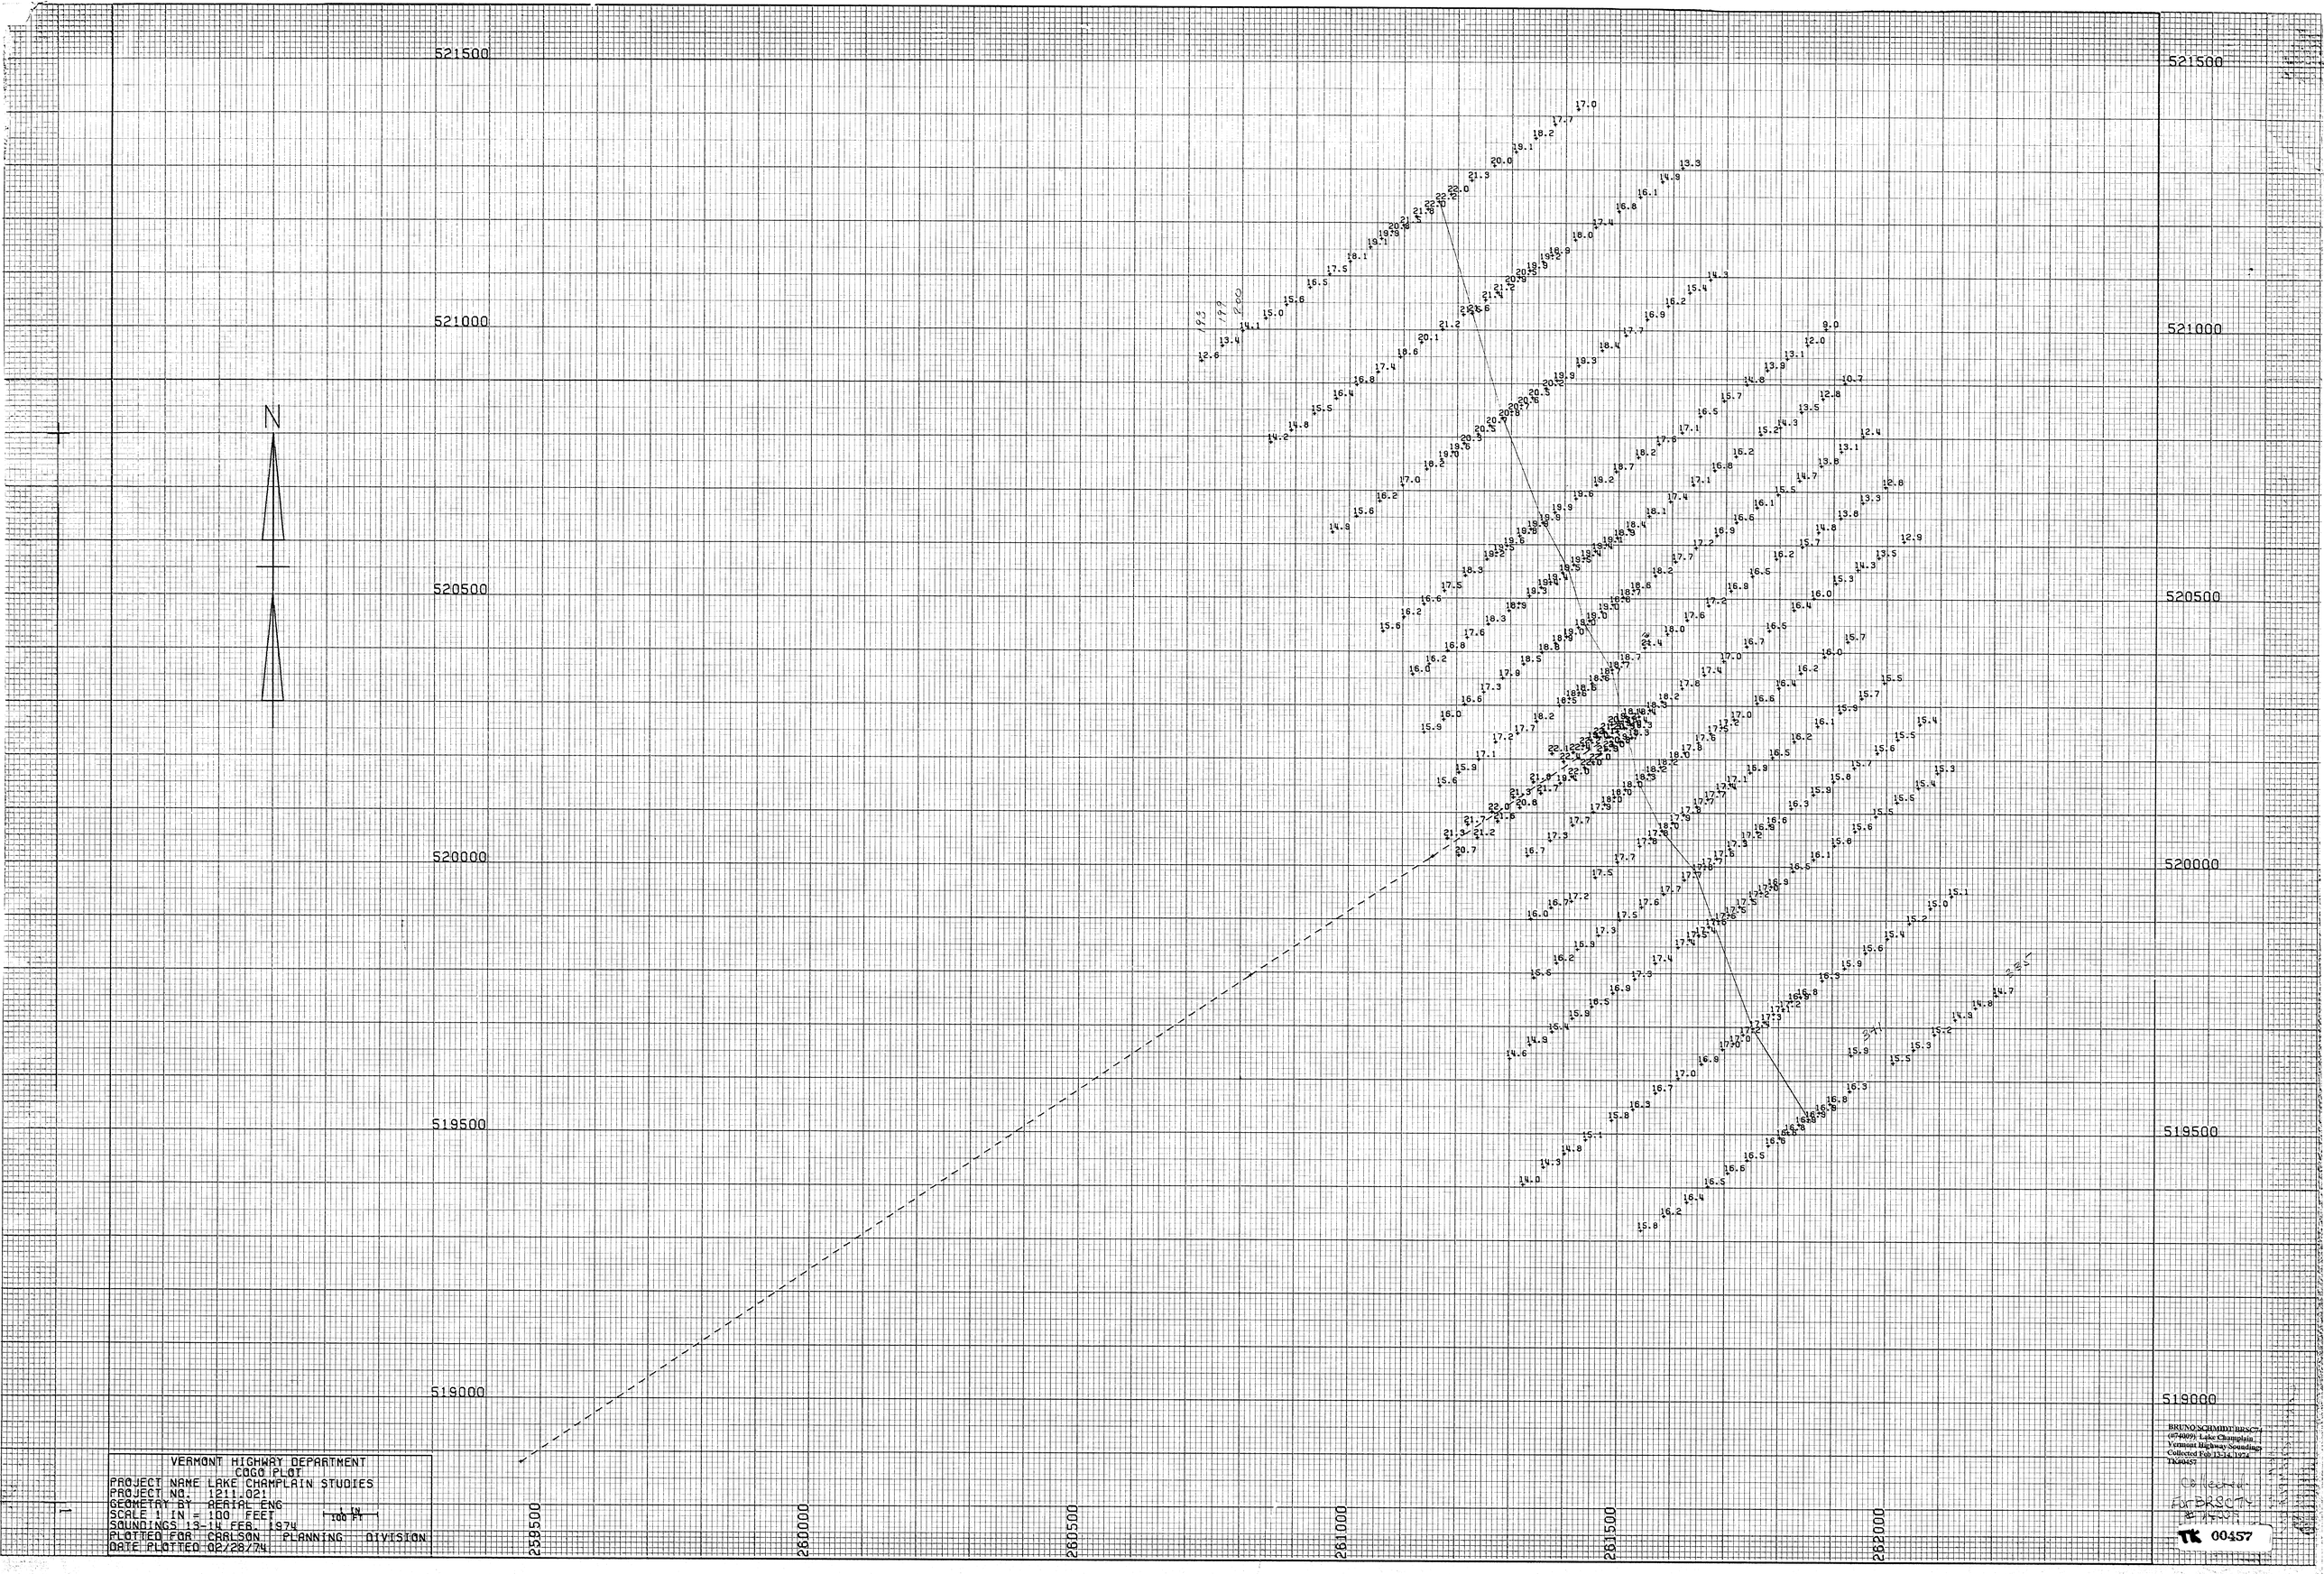
521500
521000
520500
520000
519500
519000
N
259500
260000
260500
261000
261500
262000
VERMONT HIGHWAY DEPARTMENT
CGGO PLOT
PROJECT NAME LAKE CHAMPLAIN STUDIES
PROJECT NO. 1211.021
GEOMETRY BY AERIAL ENG
SCALE 1 IN = 100 FEET
1 IN
100 FT
SOUNDINGS 13-14 FEB. 1974
PLOTTED FOR CARLSON PLANNING DIVISION
DATE PLOTTED 02/28/74
BRUNO SCHMIDT BRSC71
(#74009) Lake Champlain
Vermont Highway Soundings
Collected Feb 13-14 1974
TK00457
TK 00457